84

FIRST ADDENDUM TO:

CHIEF LAKE LODGE CONDOMINIUM PLAT

LOCATED IN GOVT. LOT 3 SECTION 36, T40N, R8W,
TOWN OF HAYWARD, SAWYER COUNTY, WISCONSIN.

N
W E
S
1"=60'
GRAPHIC SCALE
0 30 60

BEARINGS ARE REFERENCED TO THE SOUTH LINE OF THE SW 1/4 SEC. 36, T40N, R8W ASSUMED TO BEAR S89°48'56"E

LEGEND
ALL MONUMENTS INDICATED ON THIS PLAT WERE EXISTING AS NOTED
● = 1" IRON PIPE
⊙ =WELL
Ⓢ = SEPTIC TANK/LIFT STATION
(xxxxx) = RECORD INFORMATION
(R) = DESIGNATED PARKING

L1=S26°15'45"W
332.99'

ANY AREA NOT OTHERWISE DESIGNATED AS LIMITED COMMON ELEMENT (L.C.E.) OR AS A UNIT SHALL BE CONSIDERED AS PART OF THE COMMON ELEMENT

NOTE:
THE PURPOSE OF THIS ADDENDUM IS TO RE-ASSIGN DOCK UNIT NUMBERS AS DESIGNATED ON THIS PLAT AND FOR NO OTHER PURPOSE.

WISCONSIN
JEFF W. MULOCK
S-2319
HAYWARD, WI
LAND SURVEYOR

SURVEYORS CERTIFICATE:
I, JEFF W. MULOCK, WISCONSIN REGISTERED LAND SURVEYOR, HEREBY CERTIFY THAT I HAVE PREPARED THIS FIRST ADDENDUM TO CHIEF LAKE LODGE CONDOMINIUM PLAT LOCATED IN GOVT. LOT 3 OF SECTION 36, T40N, R8W, TOWN OF HAYWARD, SAWYER COUNTY, WISCONSIN.

AS DESCRIBED IN DOC. #339219 SAWYER COUNTY REGISTER OF DEEDS.

THIS SURVEY WAS MADE IN COMPLIANCE WITH CHAPTER 703 OF WISCONSIN STATUTES, AE-7 OF THE WISCONSIN ADMINISTRATIVE CODE AND THE ZONING REGULATIONS OF SAWYER COUNTY AND THAT I HAVE SURVEYED AND MAPPED THE LAND HEREIN DESCRIBED, AND THE PLAT IS A CORRECT REPRESENTATION OF THE CONDOMINIUM DESCRIBED AND THE IDENTIFICATION AND LOCATION OF EACH UNIT. AND THE COMMON ELEMENTS CAN BE DETERMINED FROM THE PLAT. TO THE BEST OF MY KNOWLEDGE AND BELIEF. THIS SURVEY WAS MADE UNDER THE DIRECTION OF BEVERLY LICCIARDONE, OWNER.

THE ABOVE DESCRIBED PARCEL CONTAINS 335106s.f. OR 7.69 ACRES OF LAND MORE OR LESS INCLUDING THE R/W OF PAT'S LANDING ROAD AND BUCKLEY ROAD TO THE SHORE OF THE CHIPPEWA FLOWAGE AND IS SUBJECT TO ALL EASEMENTS AND RESERVATIONS OF RECORD.

09/09/06 rev 09/21/06
JEFF W. MULOCK WISCONSIN LAND SURVEYOR #2319

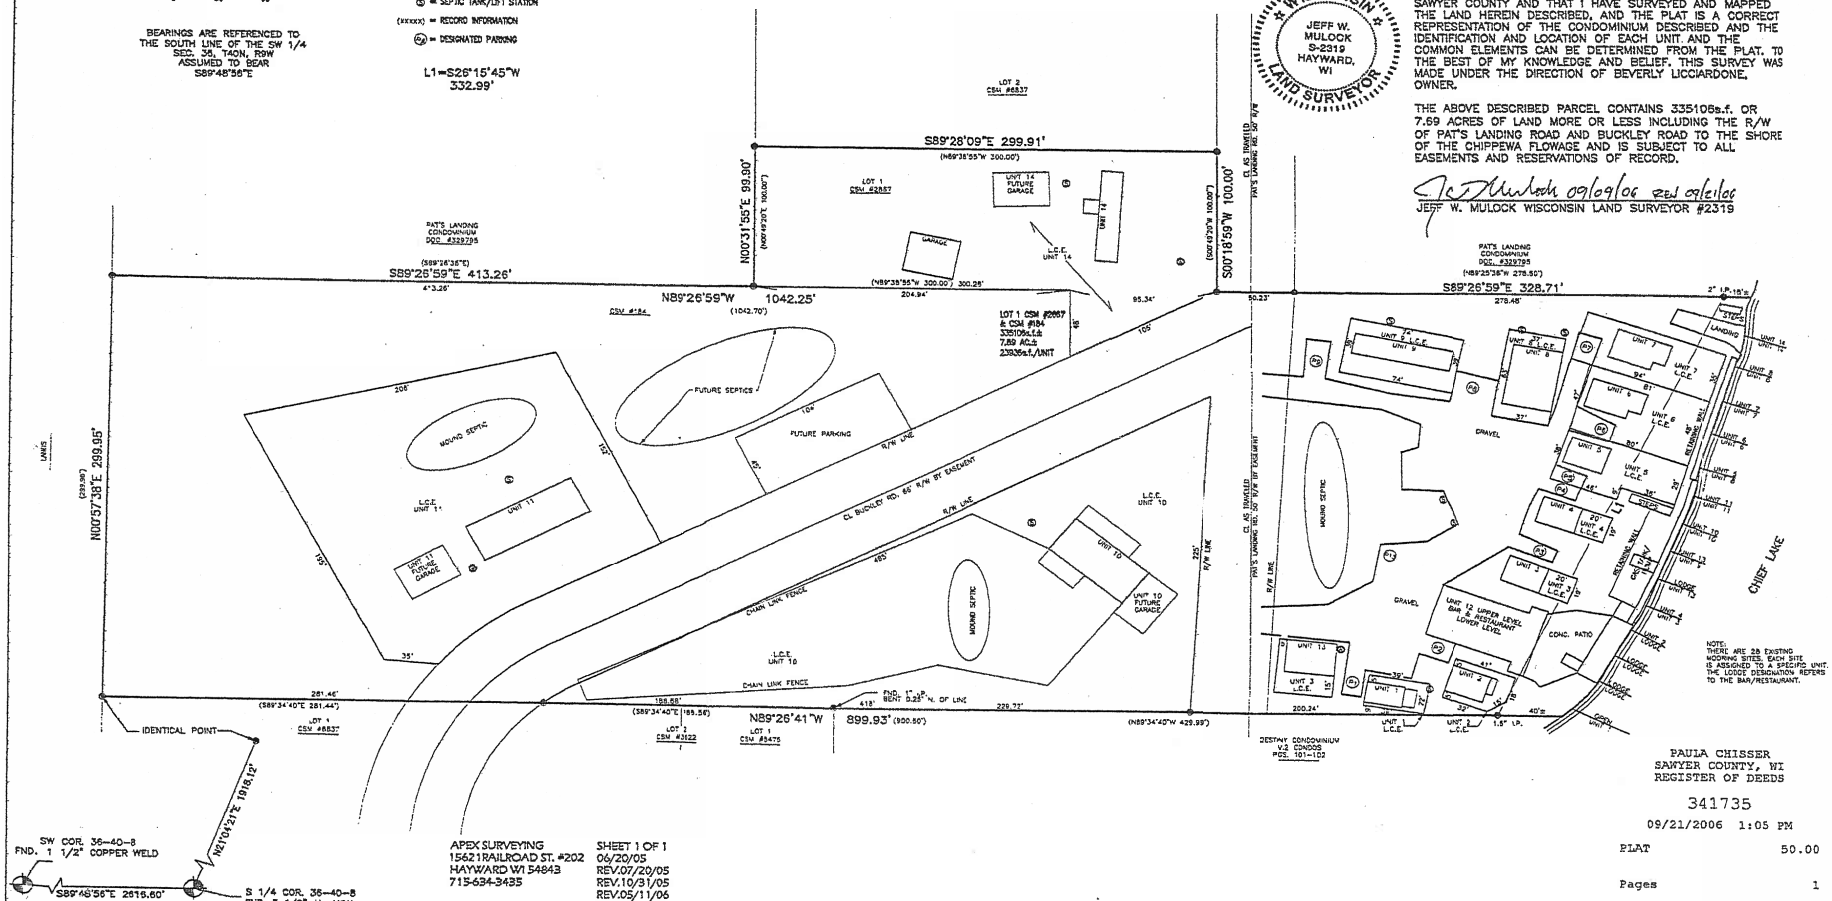

SW COR. 36-40-8
FND. 1 1/2" COPPER WELD
N21°04'21"E 1818.12'
S89°48'56"E 2616.60'
S 1/4 COR. 36-40-8
FND. 3 1/2" AL. MON.

APEX SURVEYING
15621 RAILROAD ST. #202
HAYWARD WI 54843
715-634-3435

CLIENT
BEVERLY LICCIARDONE

SHEET 1 OF 1
06/20/05
REV.07/20/05
REV.10/31/05
REV.05/11/06
REV.09/07/06
5048CLL

PAULA CHISSER
SAWYER COUNTY, WI
REGISTER OF DEEDS

341735

09/21/2006 1:05 PM

PLAT 50.00

Pages 1